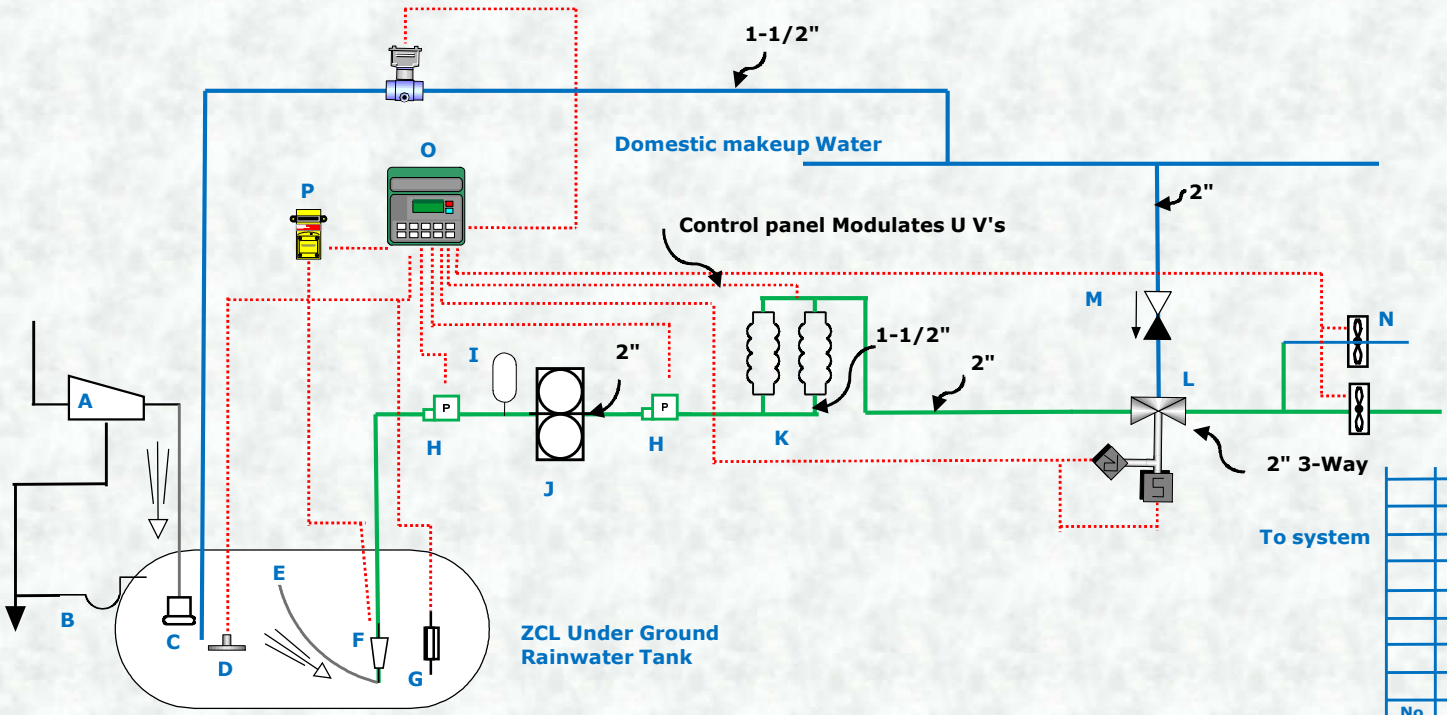


A) Pre filter
B) Overflow
C) Calming Filter
D) Level Indicator
E) Floating Filter
F) Submersible Pump 15' Angle
G) Float switch System shut down
H) Pressure switch
I) Pressure Tank
J) Micro Filter
K) U V Filter
L) 3 Way Spring Ball Valve Spring Return N.O. Domestic
M) Backflow Preventer
N) Flow Meters 1-1/2" NPT
O) Control Panel
P) VFD Control

| No. | Revision | Date | By |
|---|---|---|---|
| | | | |
| | | | |
| | | | |
| | | | |
| | | | |
| | | | |
| | | | |
| | | | |

Client:

Project:

Desc.

Date: Rev:

Scale:

Drwn

Chk'd By

App'd By

Dwg #

Dwg

ENGINEERED SOLUTIONS
321 Cityview Blvd.
Unit #4,
Vaughan, Ontario
L4H 3M3
905-832-0909

www.Rain-Water.solutions
www.EngineeredSolutionsCan.com